

TYPICAL EXISTING SASH WINDOW.
PLAN
(SCALE: 1/10)



SECONDARY GLAZING
PLAN
(SCALE: 1/10)




TYPICAL EXISTING SASH WINDOW.
SECONDARY GLAZING
PLAN
(SCALE: 1/10)




EXISTING TYPICAL SASH WINDOW DETAILS.
EXISTING SHUTTER RECESS TO RECEIVE PROPOSED SECONDARY GLAZING TRACK.


SITE PHOTOGRAPH

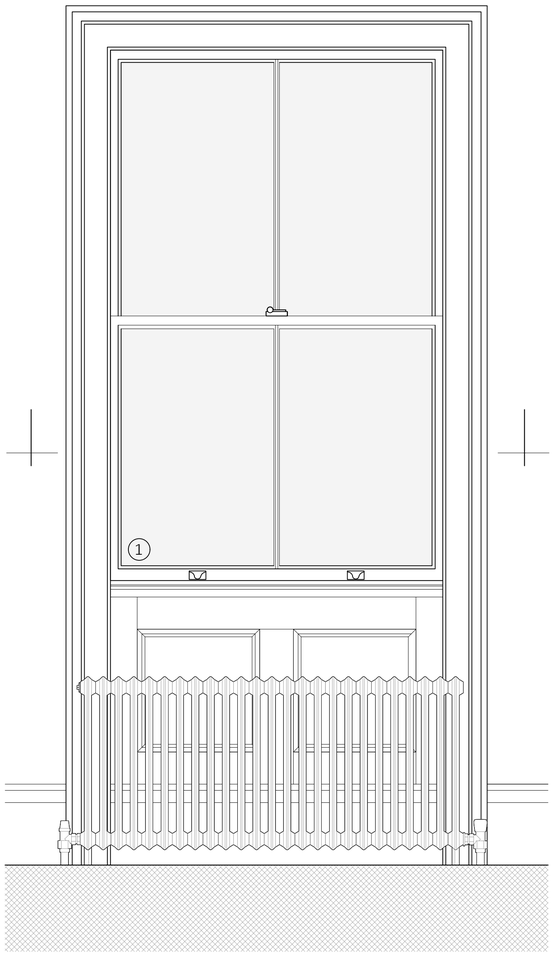

TYPICAL EXISTING SASH WINDOW.
(NO SECONDARY GLAZING)
INTERNAL ELEVATION
(SCALE: 1/10)

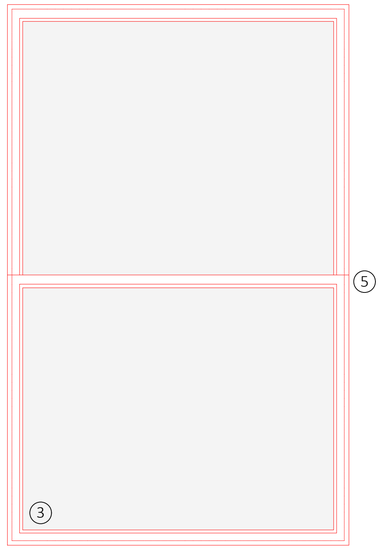


SECONDARY GLAZING UNIT
INTERNAL ELEVATION
(SCALE: 1/10)

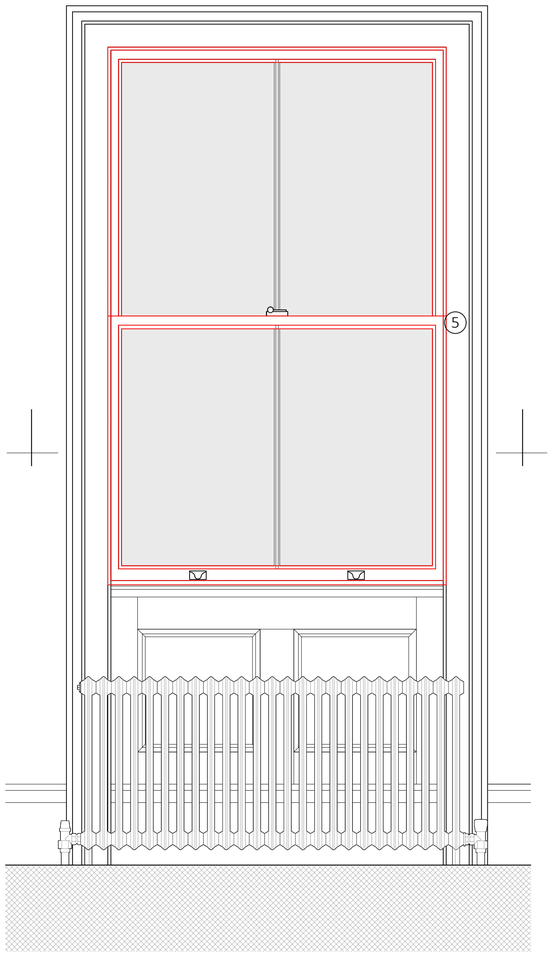

TYPICAL EXISTING SASH WINDOW.
WITH SECONDARY GLAZING
INTERNAL ELEVATION
(SCALE: 1/10)



TYPICAL EXISTING SASH WINDOW.
WITH SECONDARY GLAZING
EXTERNAL ELEVATION
(SCALE: 1/10)

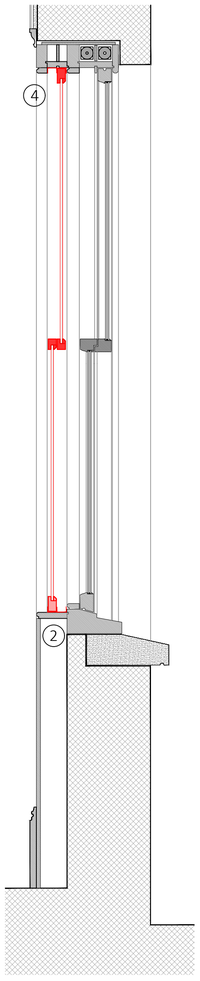

TYPICAL EXISTING SASH WINDOW.
WITH SECONDARY GLAZING
SECTION A
(SCALE: 1/10)

NOTES: TYPICAL APPLICATION OF HERITAGE SLIM-LINE SECONDARY GLAZING TO AN EXISTING SASH WINDOW

1 EXISTING SINGLE GLAZED SASH WINDOWS. (TO BE RETAINED AND REFURBISHED)

2 EXISTING SASH WINDOW SHUTTER RECESS' AND UNDER CILL 'SHUTTER POCKET'. (SHUTTERS PREVIOUSLY REMOVED)

3 PROPOSED SLIM-LINE HERITAGE SECONDARY GLAZING UNIT (SINGLE GLAZED) - (FINISH TO MATCH PAINT FINISH OF SASH WINDOW).
(SHOWN IN RED FOR CLARIFICATION)

4 SECONDARY GLAZING UNITS TO BE FITTED WITHIN EXISTING SHUTTER RECESS'. FRAMES TO ALIGN WITH EXISTING SASH WINDOW FRAMES AND MIDRAILS AND TO NOT ENCROACH BEYOND THE EXISTING SIGHT LINES.

5 SECONDARY GLAZING DIVISIONS TO ALIGN WITH EXISTING SASH WINDOW MULLIONS AND/ OR MID-RAIL

0 0.25m 0.5m 0.75m 1m
SCALE (1:10 @ A1)

REV	DATE ISSUE	NOTES	IB
P1	19.09.26	ISSUED FOR PLANNING	IR

© FREDERIC ROBINSON LTD
DO NOT SCALE THIS DRAWING.
ALL DIMENSIONS TO BE CHECKED AND VERIFIED ON SITE.
THIS DRAWING IS TO BE READ IN CONJUNCTION WITH ALL OTHER RELEVANT DRAWINGS AND SPECIFICATIONS.
ANY DISCREPANCIES IN THE DRAWINGS ARE TO BE REPORTED IMMEDIATELY TO THE PROPERTY DEPARTMENT AT FREDERIC ROBINSON LIMITED.
THIS DRAWING IS NOT TO BE USED FOR CONSTRUCTION OR SALES PURPOSES UNLESS EXPRESSLY MARKED AS SUCH.

IMPORTANT NOTE REGARDING ASBESTOS
THIS BUILDING MAY CONTAIN ASBESTOS. A COPY OF THE INTRUSIVE ASBESTOS SURVEY FOR THIS BUILDING HAS BEEN MADE AVAILABLE TO ALL CONTRACTORS. SHOULD COPIES BE REQUIRED PLEASE CONTACT THE PROPERTY DEPARTMENT USING THE DETAILS OPPOSITE.

ROBINSONS 1838 BREWERY

FREDERIC ROBINSON LIMITED
PROPERTY DEPARTMENT
UNICORN BREWERY
STOCKPORT CHESHIRE
SK1 1JJ
Tel: +44 (0)161 480 6571
Fax: +44 (0)161 476 6011
Email:info@frederic-robinson.co.uk

PROJECT TITLE:	THE WYNNSTAY ARMS - RUABON				
DRAWING TITLE:	TYPICAL EXISTING SASH WINDOW AND SECONDARY GLAZING				
ARCINV NO:	ARCINV227	DATE:	17/09/2026	SCALE:	1/10@A1
DRAWN BY:	IR	DWG NO:	012	REVISION:	P1